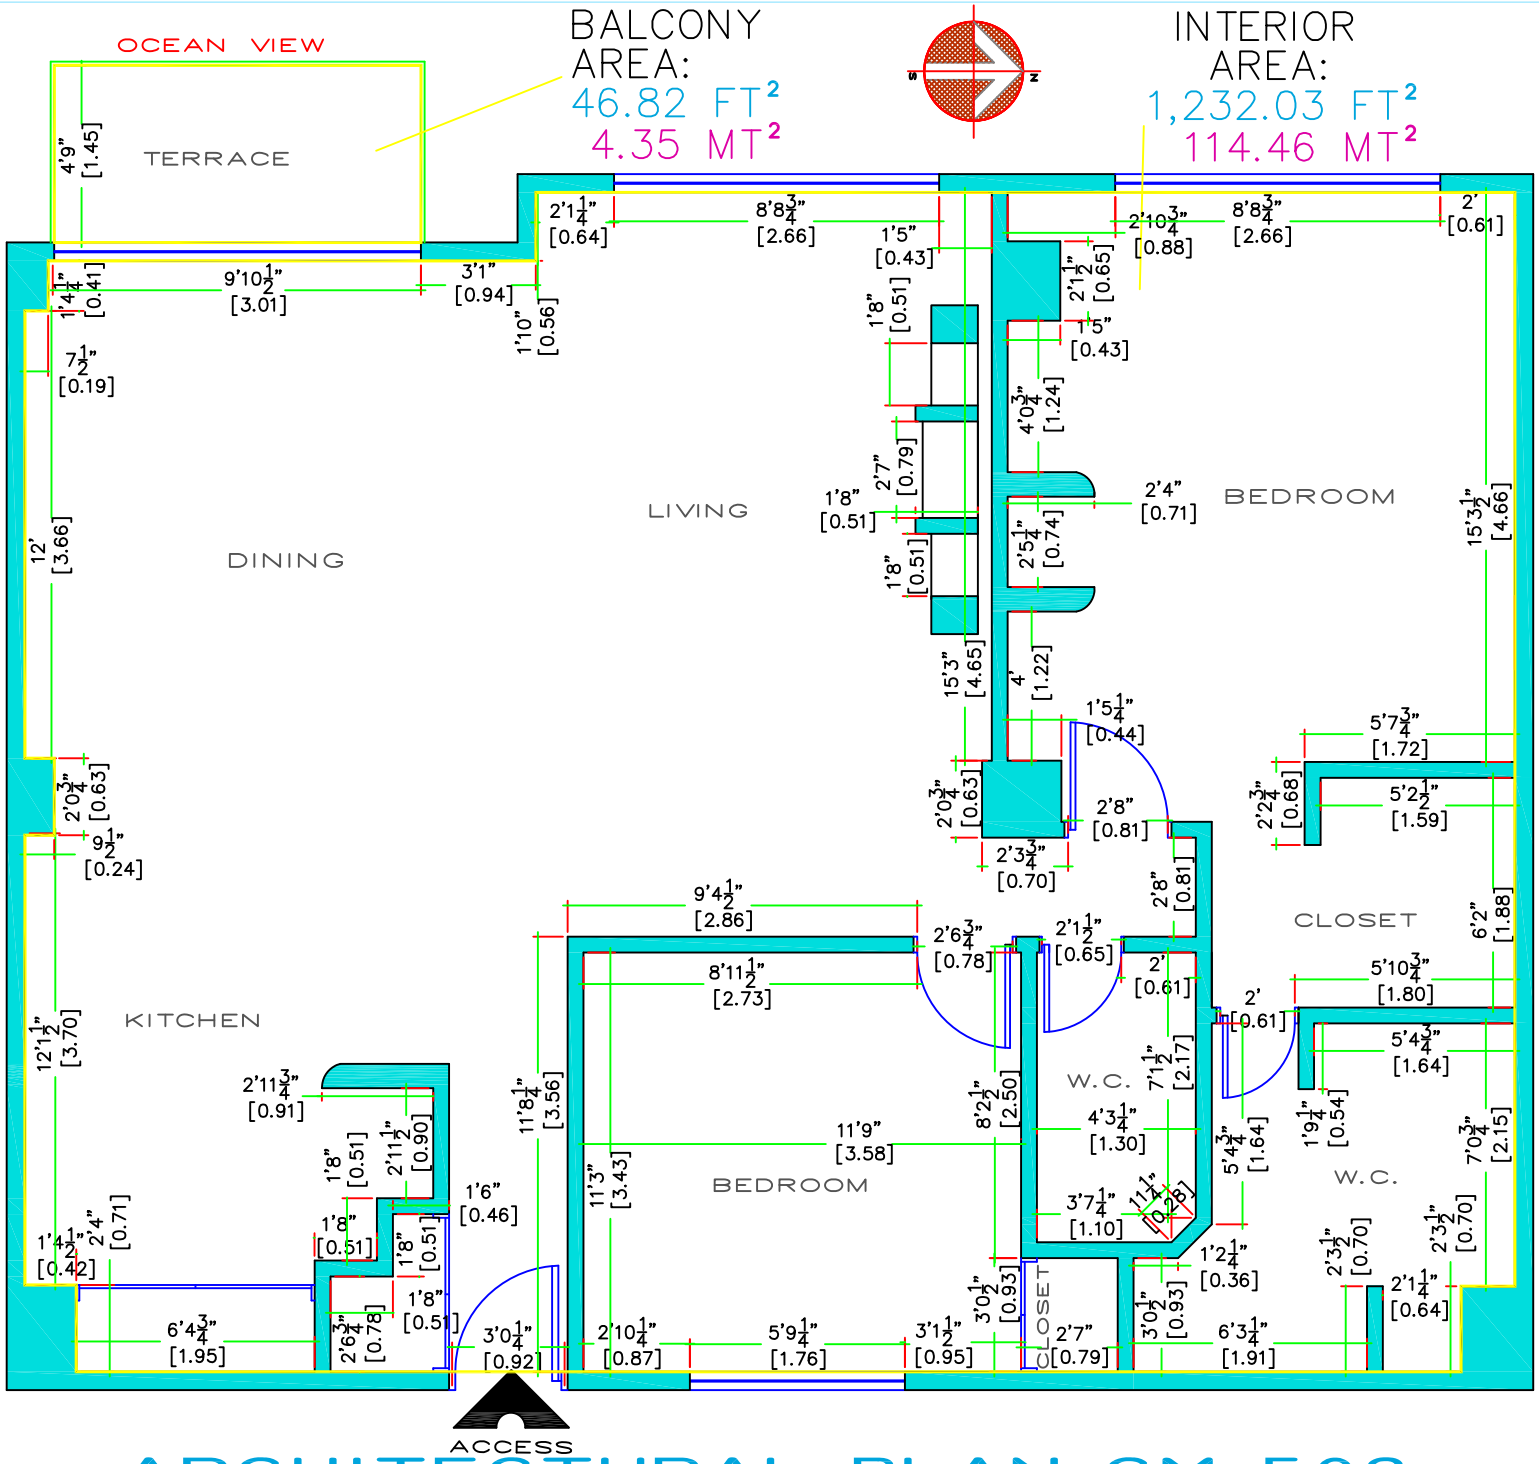

ARCHITECTURAL PLAN CM-502

MEASURE'S