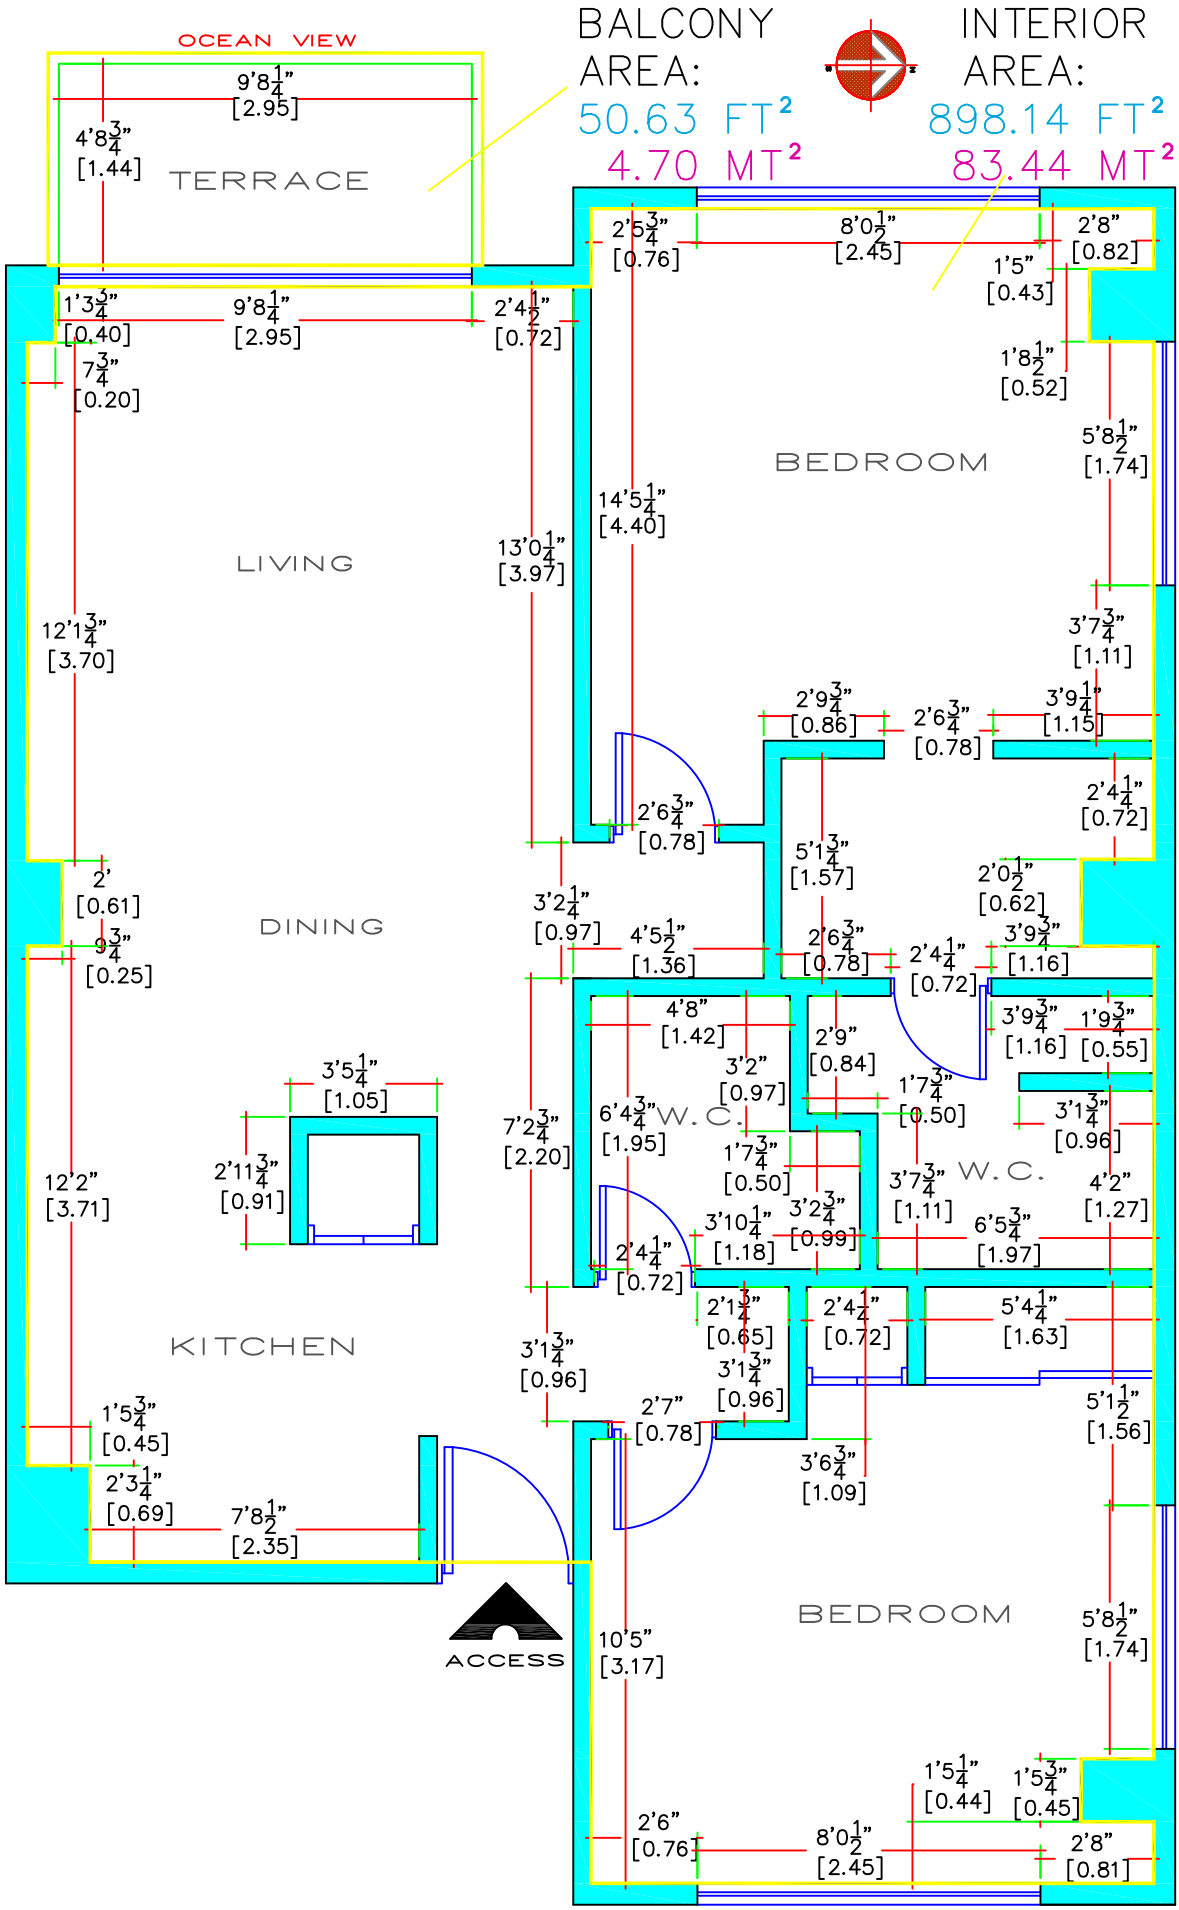

ARCHITECTURAL PLAN CM-506

MEASURE'S