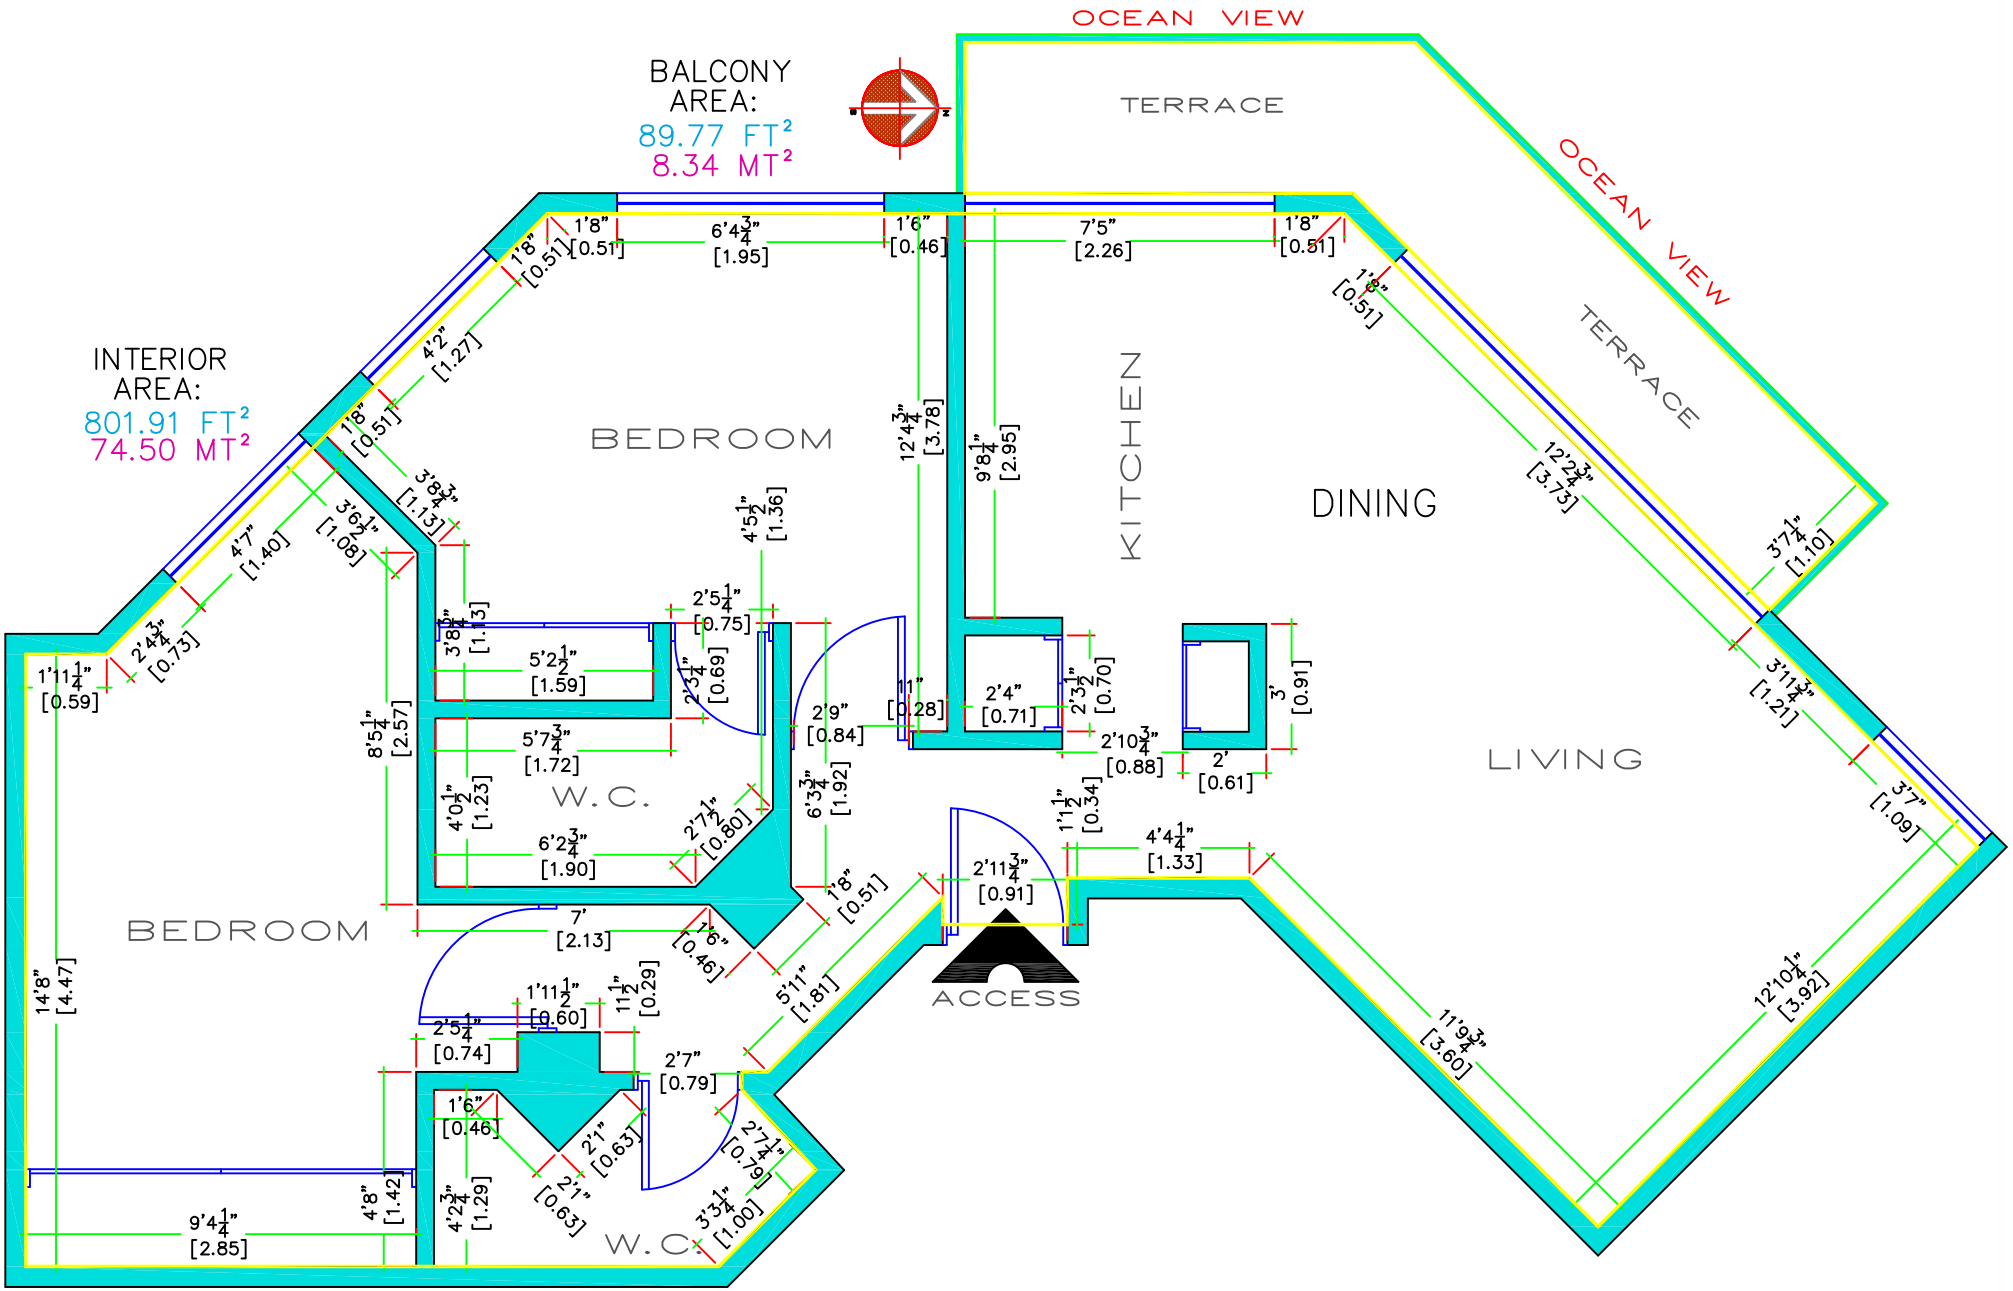

ARCHITECTURAL PLAN T-I 301

MEASURE'S