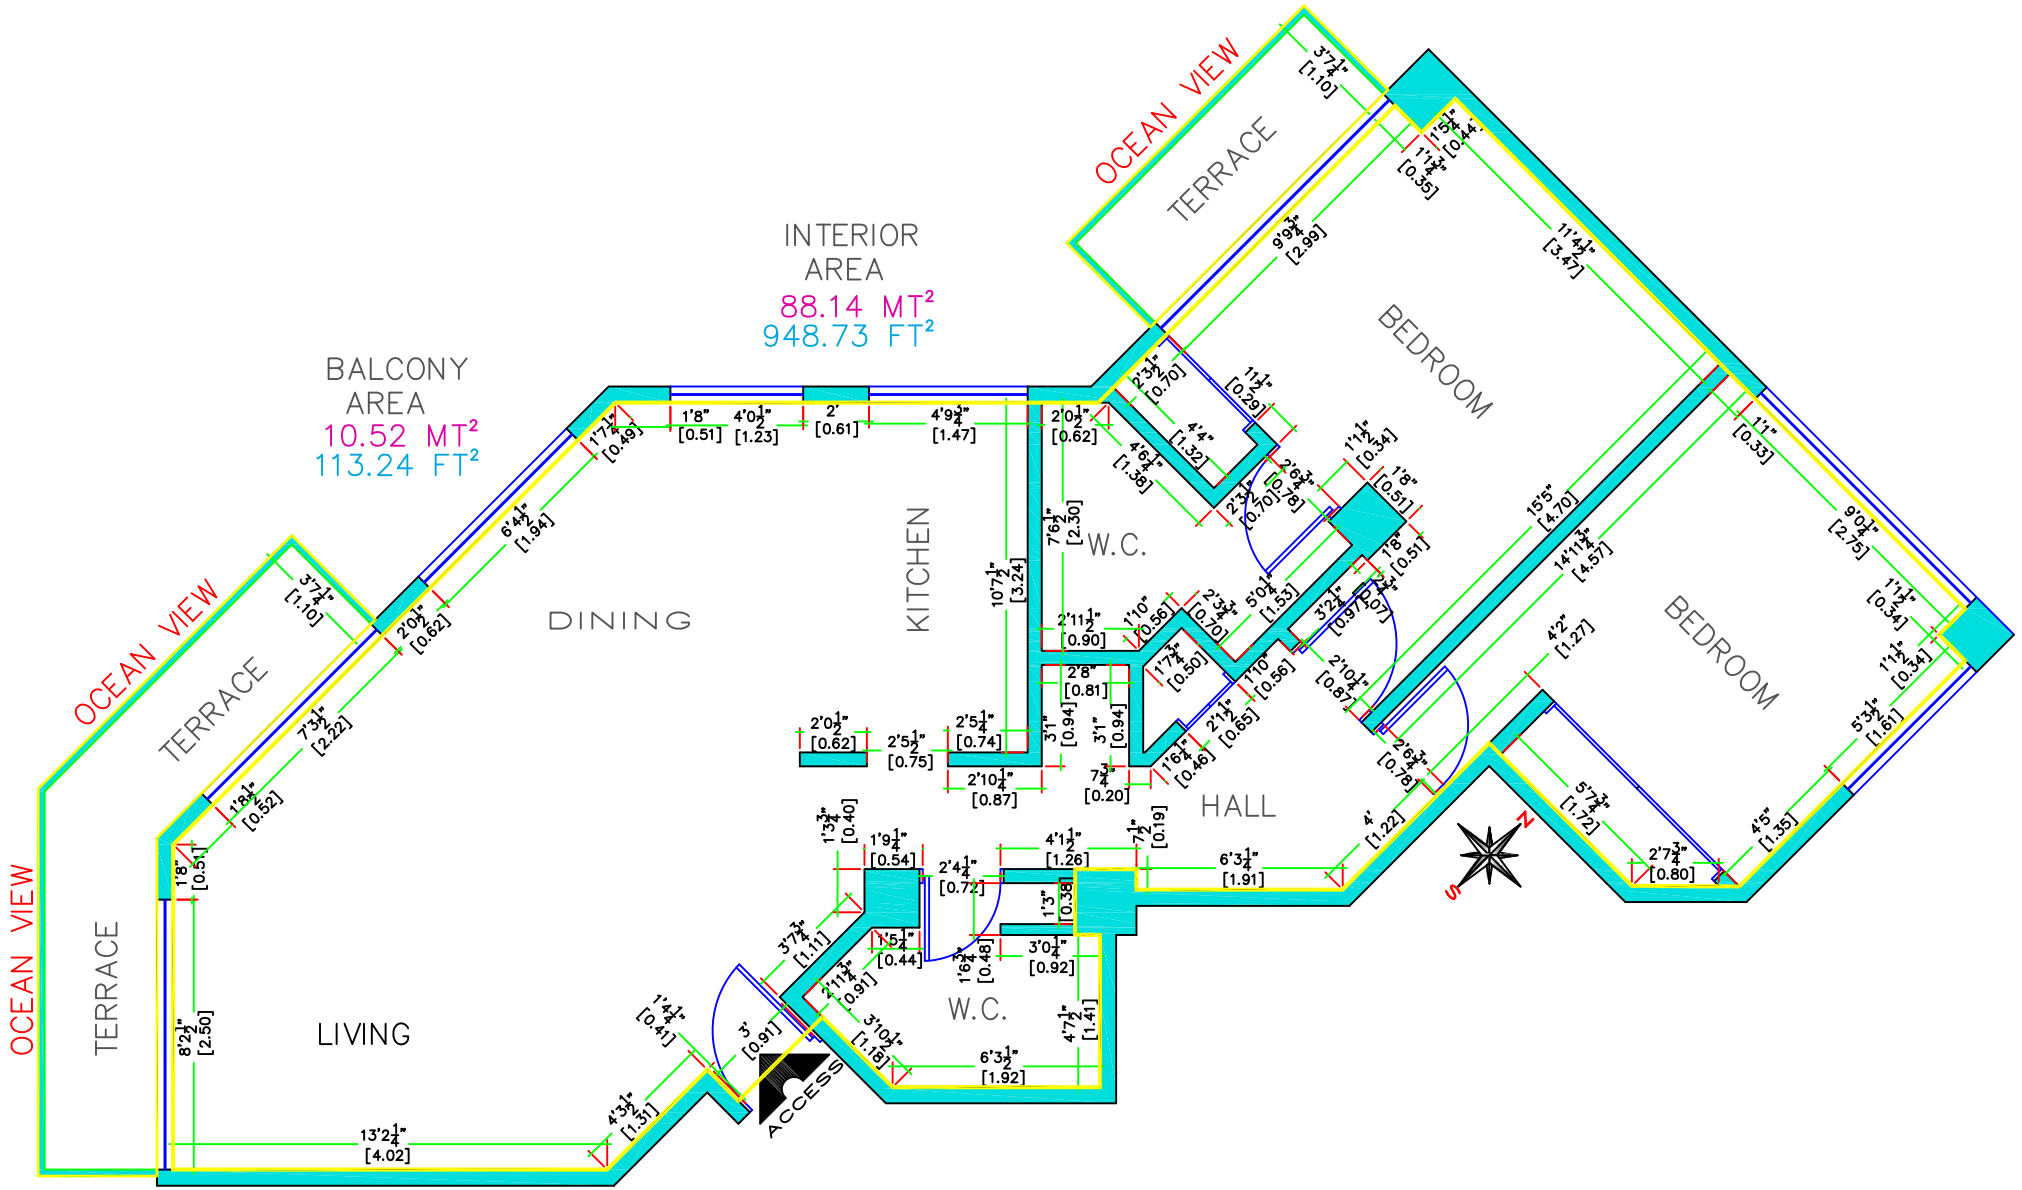

ARCHITECTURAL PLAN T-II 402

MEASURE'S